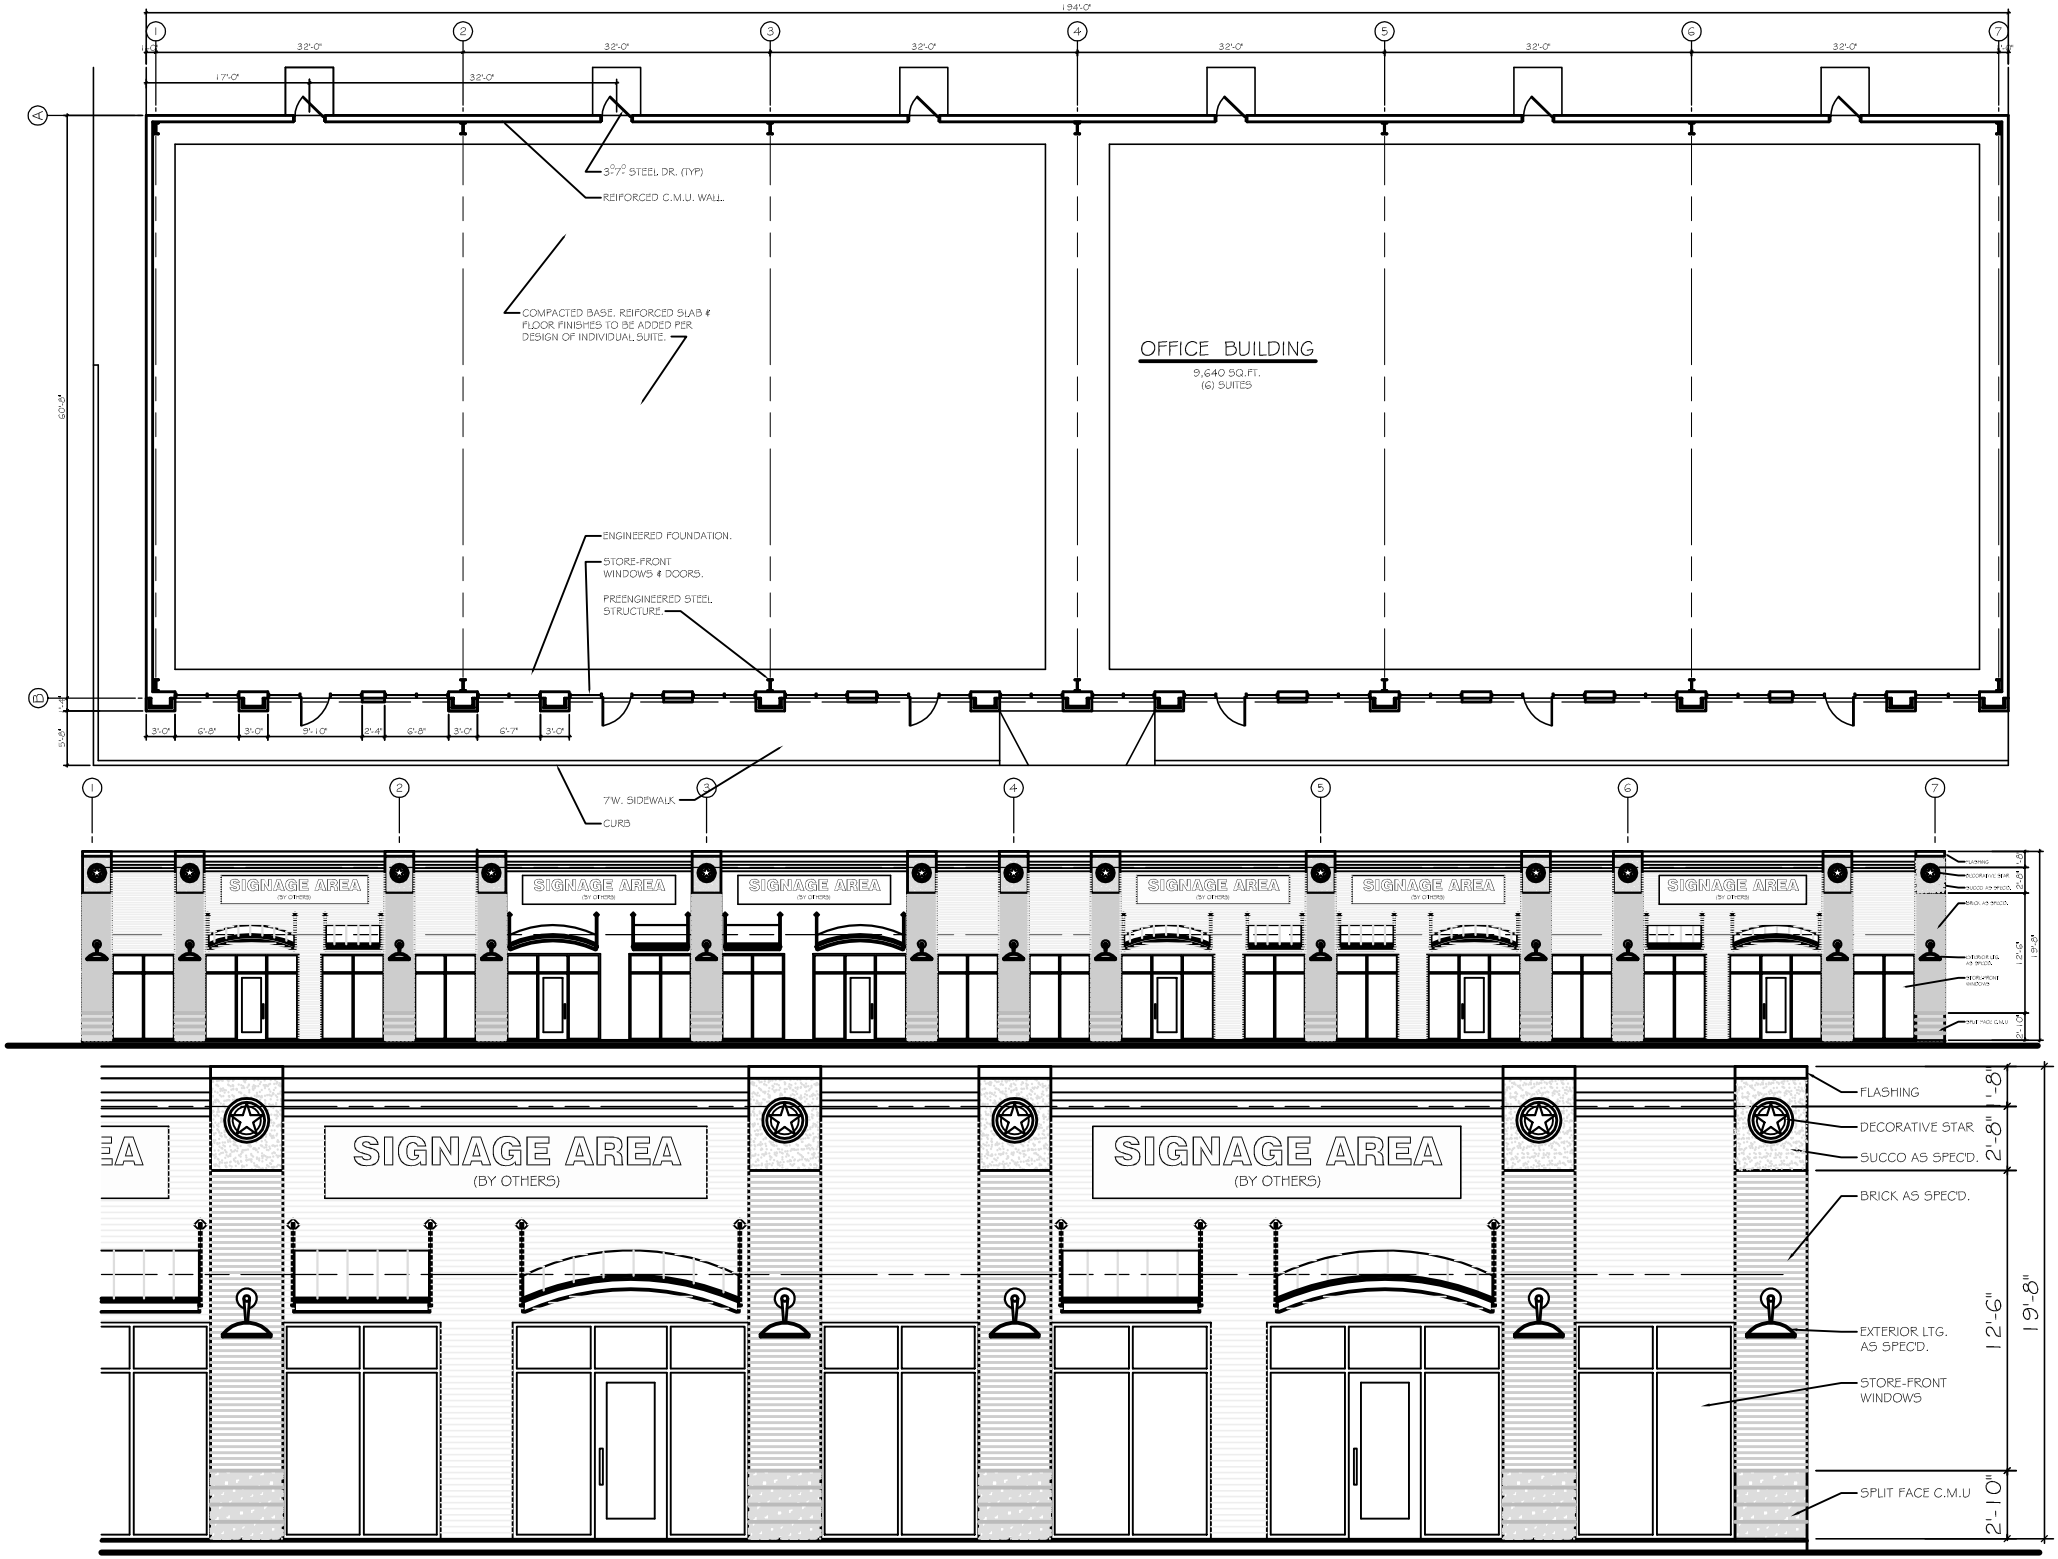
194'-0"
32'-0"
17'-0"
3'0"x7'0" STEEL DR. (TYP)
REIFORCED C.M.U. WALL.
COMPACTED BASE, REIFORCED SLAB & FLOOR FINISHES TO BE ADDED PER DESIGN OF INDIVIDUAL SUITE.
OFFICE BUILDING
9,640 SQ.FT.
(6) SUITES
60'-0"
ENGINEERED FOUNDATION.
STORE-FRONT WINDOWS & DOORS.
PREENGINEERED STEEL STRUCTURE.
7'W. SIDEWALK
CURB
SIGNAGE AREA
(BY OTHERS)
FLASHING
DECORATIVE STAR
SUCCO AS SPEC'D.
BRICK AS SPEC'D.
EXTERIOR LTG. AS SPEC'D.
STORE-FRONT WINDOWS
SPLIT FACE C.M.U
1'-8"
2'-8"
12'-6"
19'-8"
2'-10"